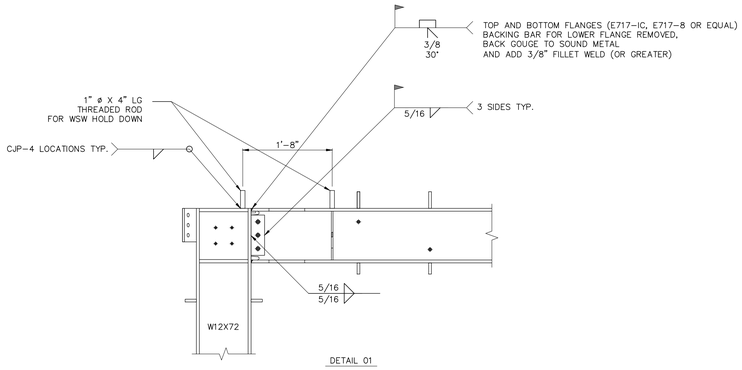

DETAIL 01

SAMPLE

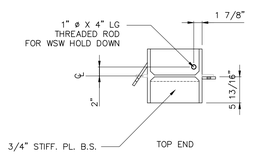

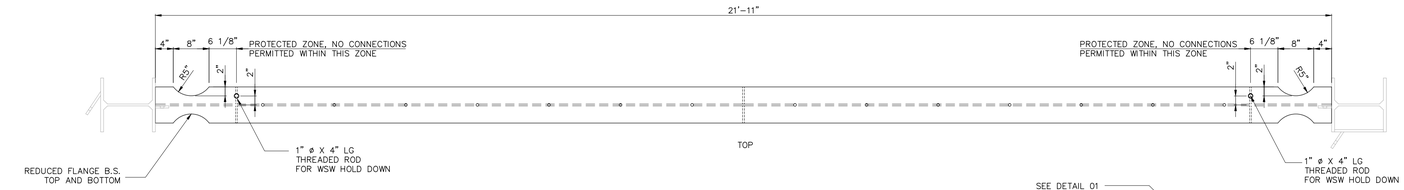

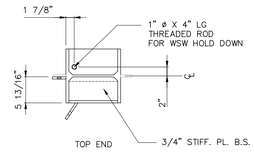

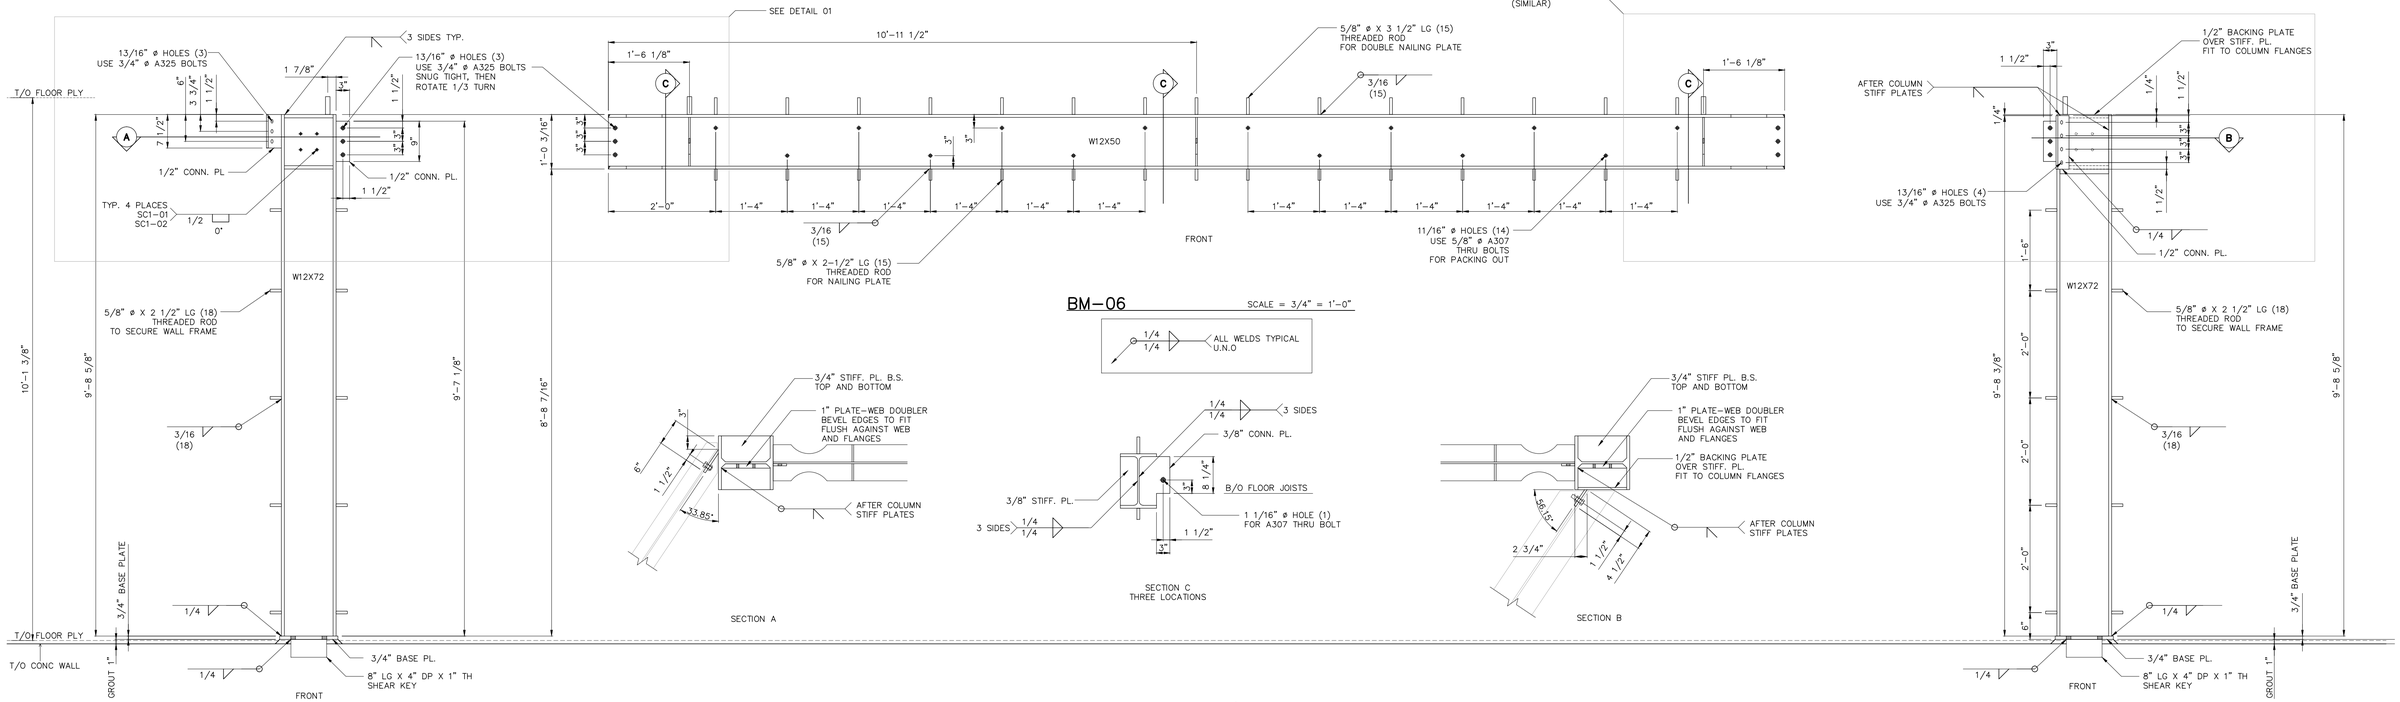

BM-06 SCALE = 3/4" = 1'-0"

SECTION A

SECTION C
THREE LOCATIONS

SECTION B

IMPORTANT NOTE
BUILDER AND FABRICATOR TO CONFIRM
ANCHOR LAYOUT FOR COLUMN BASE.
REPORT ANY DEVIATIONS OR ALTERATIONS

SAMPLE

IMPORTANT NOTE
BUILDER AND FABRICATOR TO CONFIRM
ANCHOR LAYOUT FOR COLUMN BASE.
REPORT ANY DEVIATIONS OR ALTERATIONS

SC1-01 SCALE = 3/4" = 1'-0"

SC1-02 SCALE = 3/4" = 1'-0"

DARIN PATRICK
DRAFTING & DESIGN
PO BOX 1496 VERNON B.C. V1T 6N7
604-741-3358

YOUR COMPANY LTD
0000 ANY STREET, ANY TOWN B.C. XOY 1Z0
123-123-1234

ISSUE	DATE	DESCRIPTION
3	AAA 00 0000	FOR FABRICATION
2	AAA 00 0000	FOR EOR REVIEW
1	AAA 00 0000	FOR REVIEW

DESIGNED BY	TITLE: FABRICATION DETAILS	SCALE: AS NOTED	DRAWING NO.: 00
DRAWN BY: D PATRICK	PROJECT: ANY RESIDENCE	DATE: AAA 00 000	
CHECKED BY	PROJECT ADDRESS: 0000, ANY STREET, ANY TOWN, B.C.		